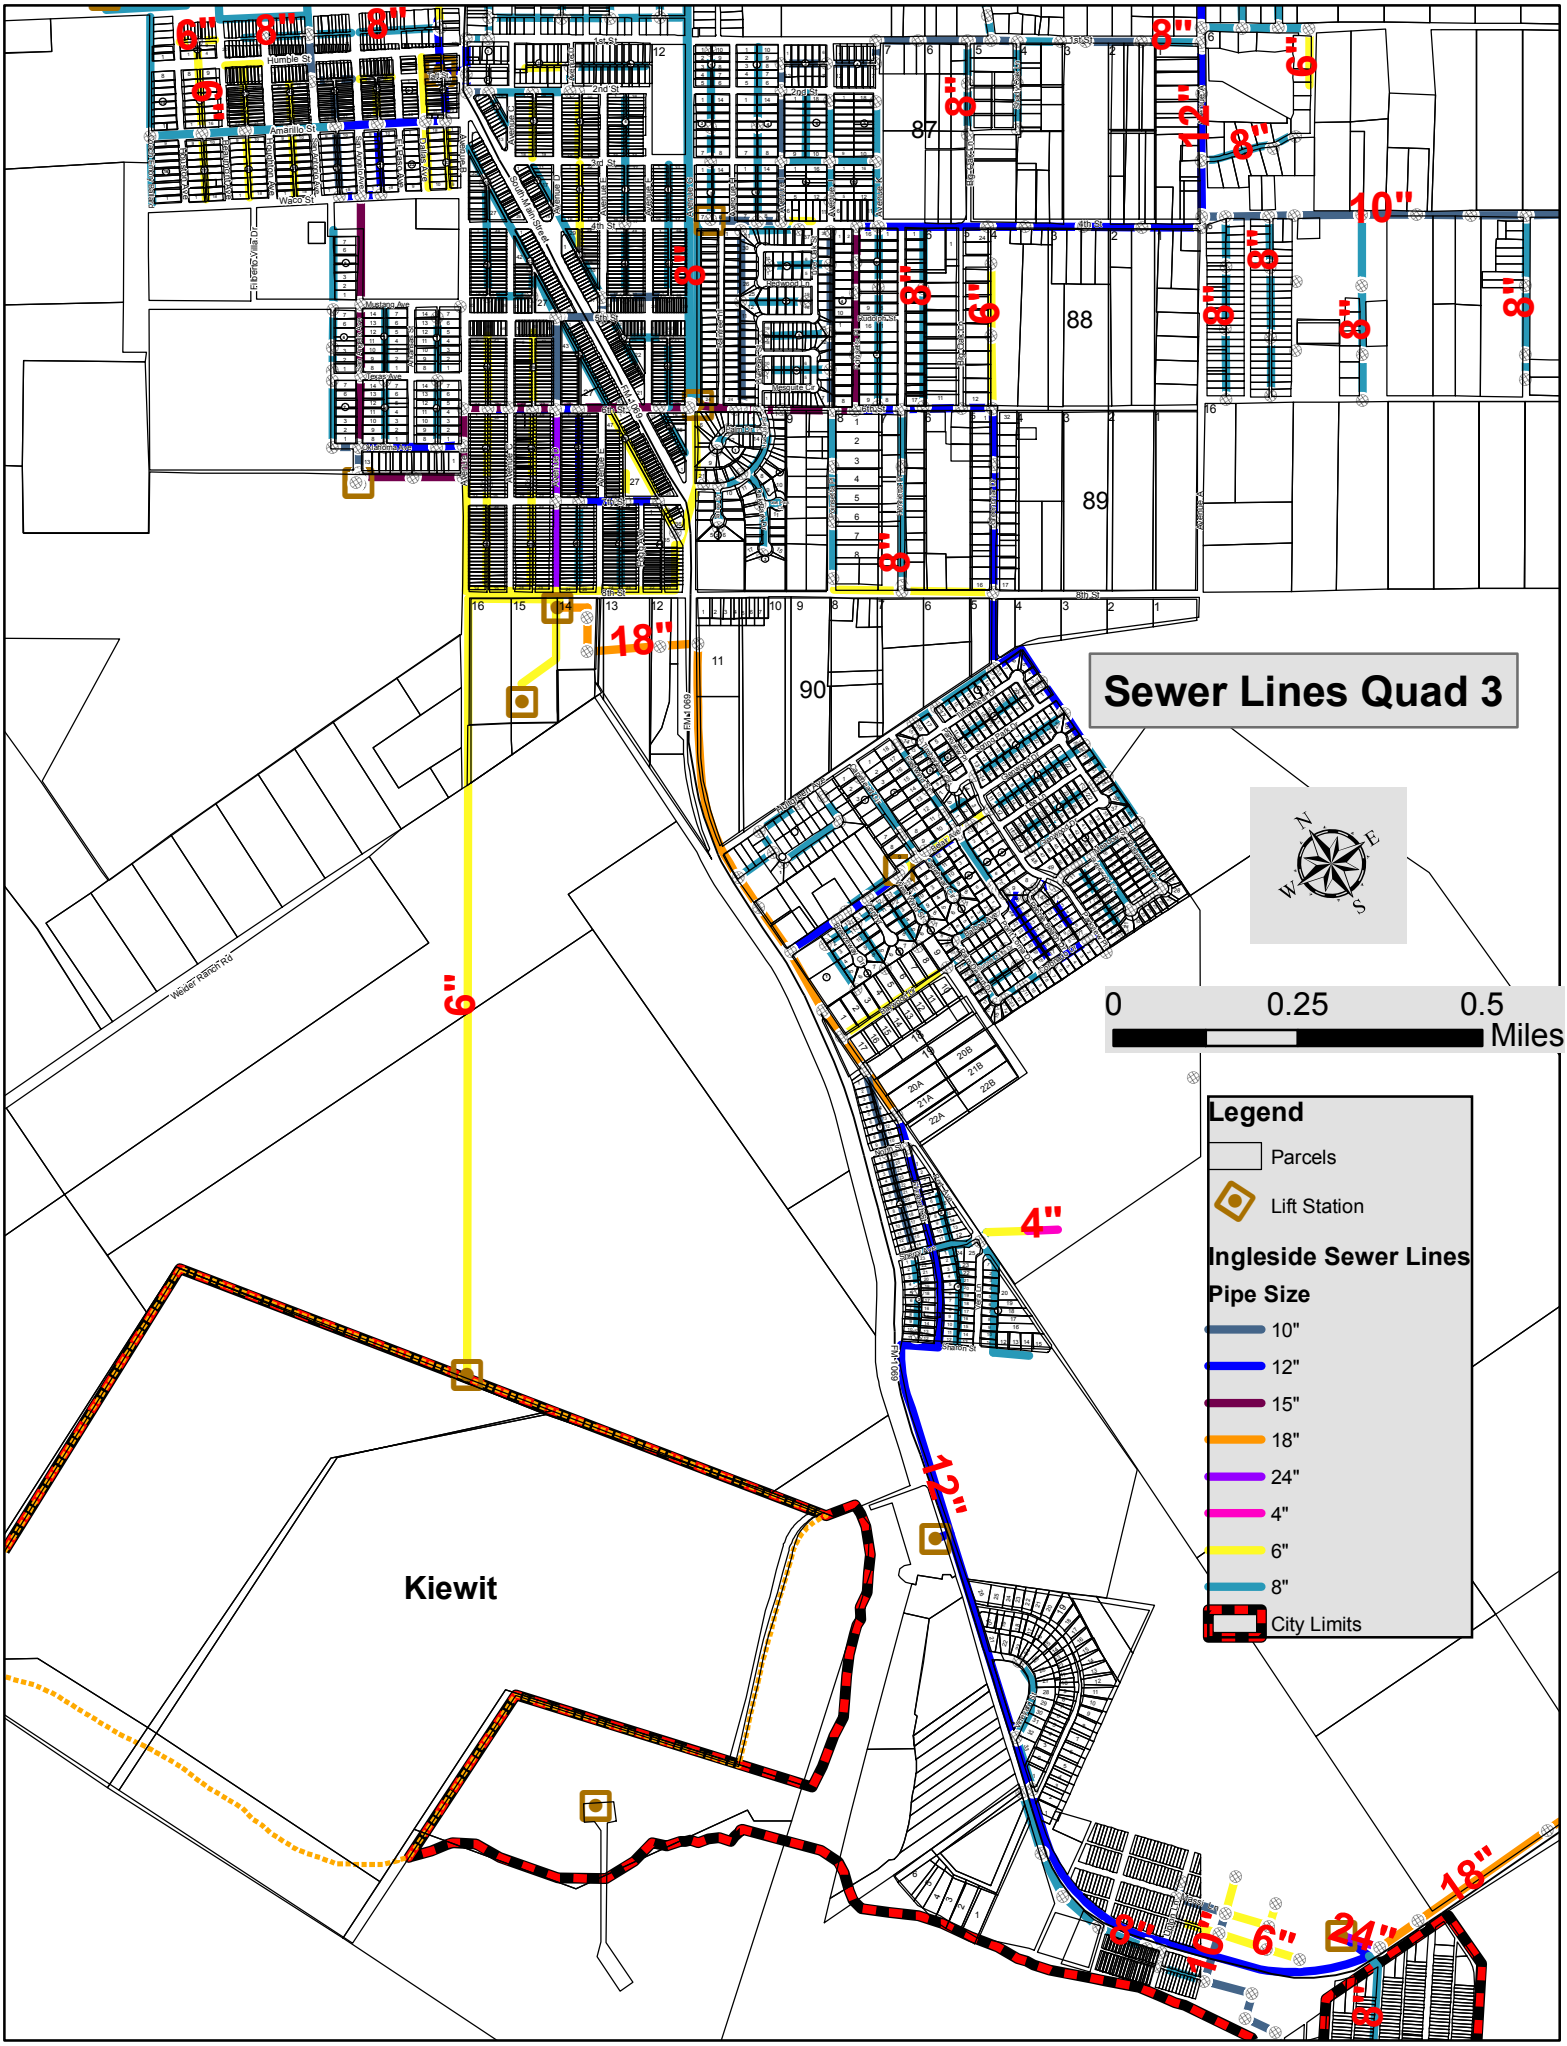
Sewer Lines Quad 3
N
E
S
W
0
0.25
0.5
Miles
Legend
Parcels
Lift Station
Ingleside Sewer Lines
Pipe Size
10"
12"
15"
18"
24"
4"
6"
8"
City Limits
Kiewit
Humble St
Amarillo St
Waco St
Elsberg Villa Dr
Mustang Ave
Texas Ave
Wesley Ave
Weaver Ranch Rd
87
88
89
90
6"
8"
10"
12"
18"
24"
4"